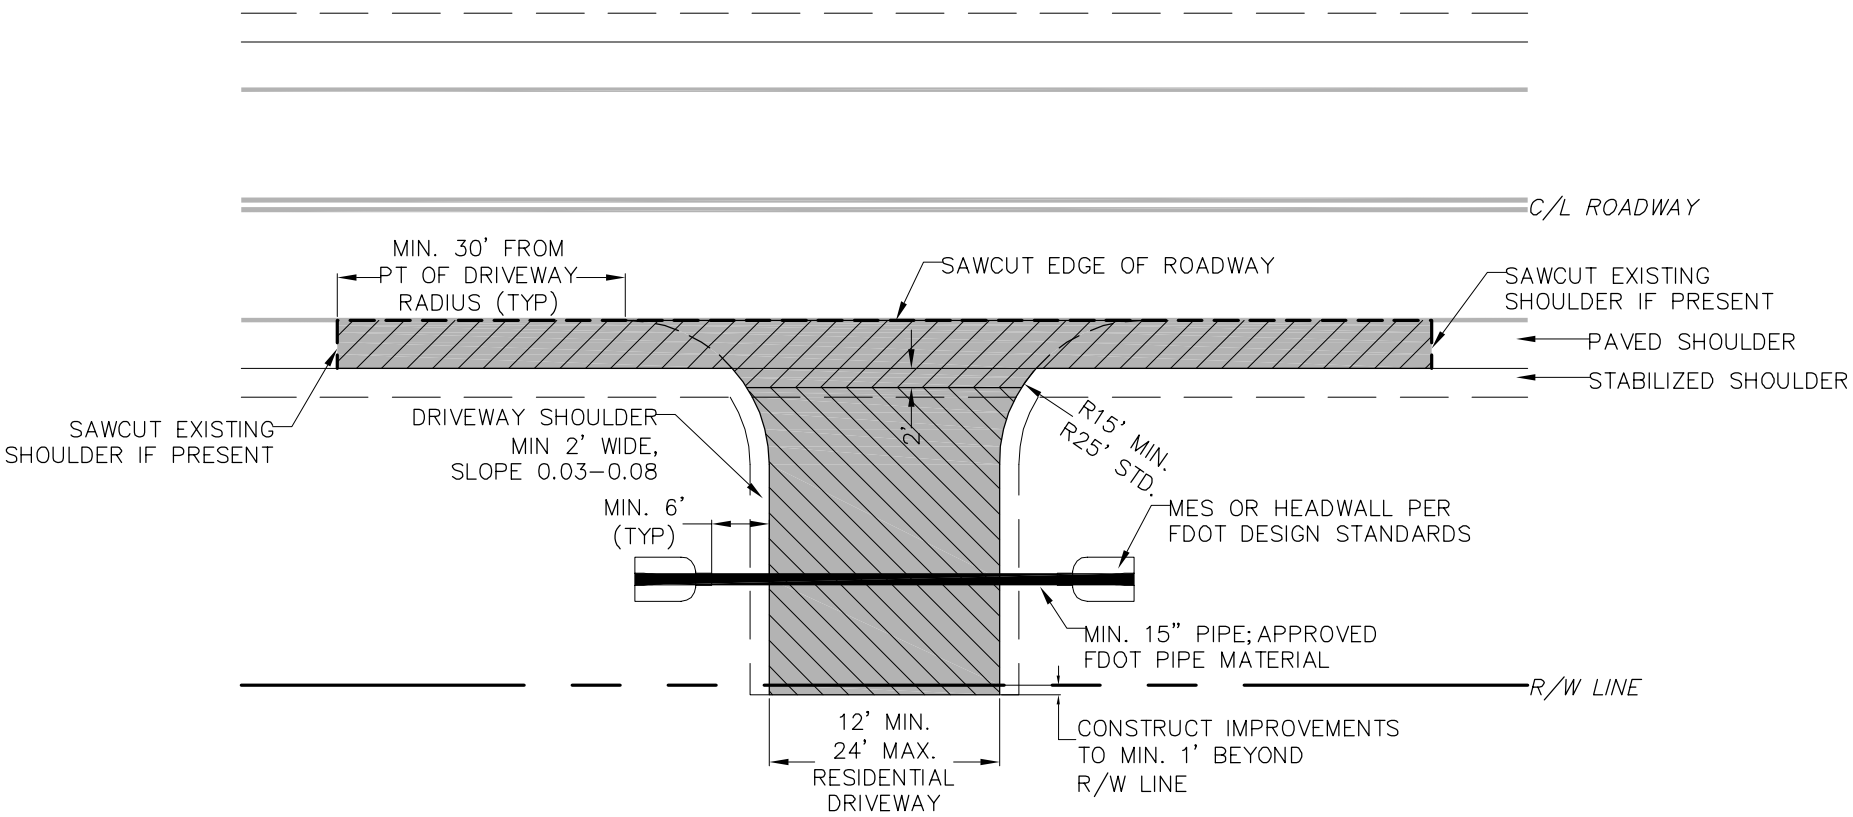

CITY OF ALACHUA RESIDENTIAL DRIVEWAY CONNECTION
PLAN VIEW - ASPHALT DRIVEWAY

SCALE 1"=20'

SUBGRADE
NON-YIELDING SUBGRADE LBR 40
BASE
8"-10" LIMEROCK BASE COMPACTED IN 2 LIFTS TO 98% AASHTO T-180; EXTEND 2' BEYOND PAVED SHOULDER OR BEYOND EDGE OF ROADWAY PAVEMENT IF THERE IS NO PAVED SHOULDER
ASPHALT
1 1/2 INCHES SP-9.5

SUBGRADE
NON-YIELDING SUBGRADE LBR 40
BASE
6" LIMEROCK BASE, COMPACTED IN SINGLE LIFT TO 98% AASHTO T-180
ASPHALT
1 1/2 INCHES SP-9.5

SHEET 1 OF 3

Tech: Plot Date: May 12,2009 3:41pm Filename: F:\2009\09-0150\ENGINEERING\09-0150-ALCH-DWY-DTLS.dwg